
LEGEND:

SAD - SUPPLY AIR DUCT
RAD - RETURN AIR DUCT
SEAD - SMOKE EXHAUST AIR DUCT
VD - VOLUME DAMPER
BOD - BOTTOM OF DUCT

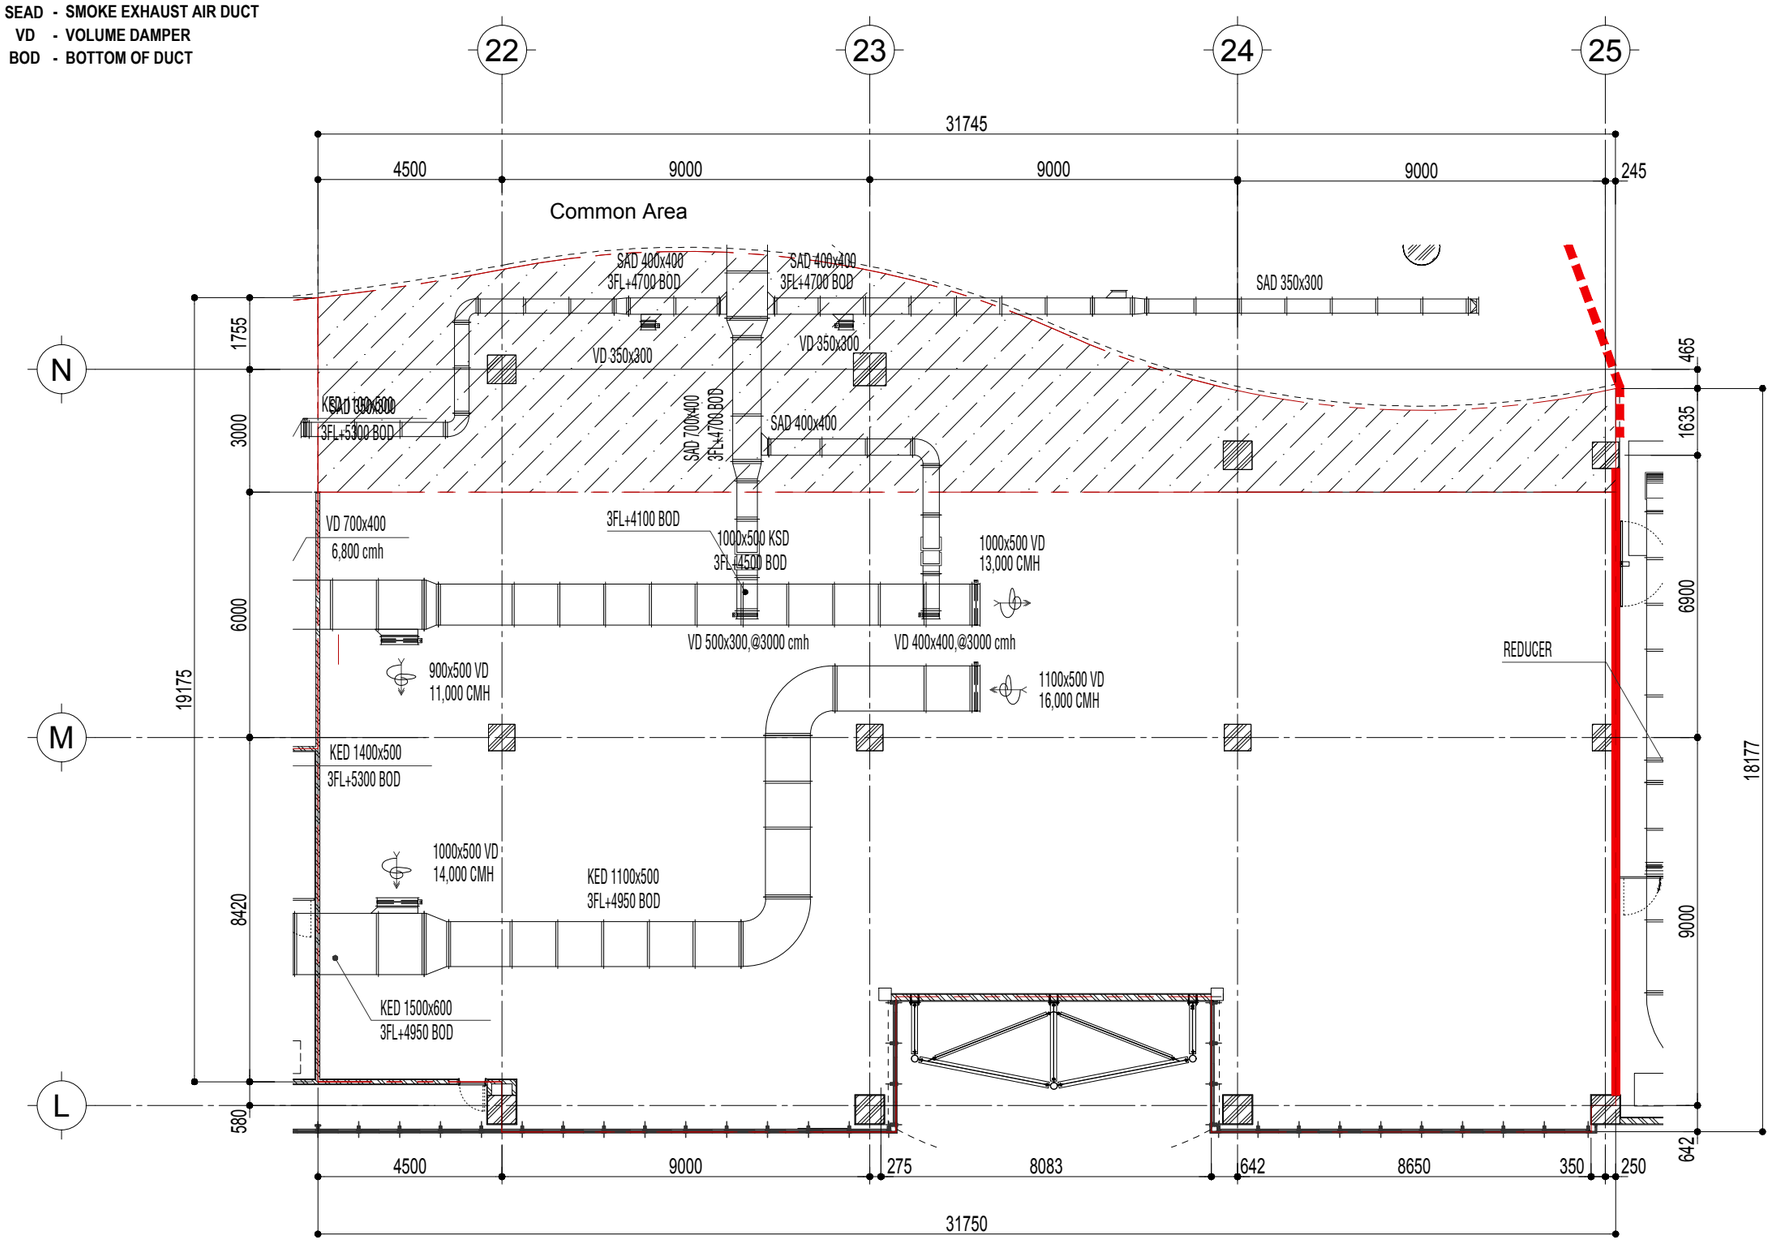

LAYOUT PLAN

SCALE:1/150

Lot No.	T312
Total Area	465.23m²,130.21m²
Category	F&B
Level	3rd Floor

NOTE:

1. FOR DESIGN REGULATION REFER TO HANDBOOK DRAWING FOR F & B TENANTS.
2. DIMENSIONS PROVIDED ARE FOR REFERENCE ONLY. TENANTS' FIT-OUT CONTRACTOR MUST VERIFY ALL DIMENSIONS AND SERVICES AS PER ACTUAL CONDITION BEFORE COMMENCING THE DESIGN AND PREPARATION WORK.

LANDLORD :

AEON MALL

AEONMALL HIMLAM CO., LTD

PROJECT NAME :

AEON MALL
LONG BIEN HANOI
SHOPPING CENTER

REV.	DATE	DESCRIPTION

DRAWN BY:	DATE:
SEMBA	06–15–15

DRAWING TITLE. :

T312 HVAC DUCTING LAYOUT

DRAWING NO. :	REV.
MEP-PL-T312-04	1